REVISIONS		
DATE	L.S. NAME	L.S. No.
SEPT 2015	WILLIAM DIBARTOLO	GS43312
JAN 2019	EDWARD S. DEC	24GB038974

SHEET 1

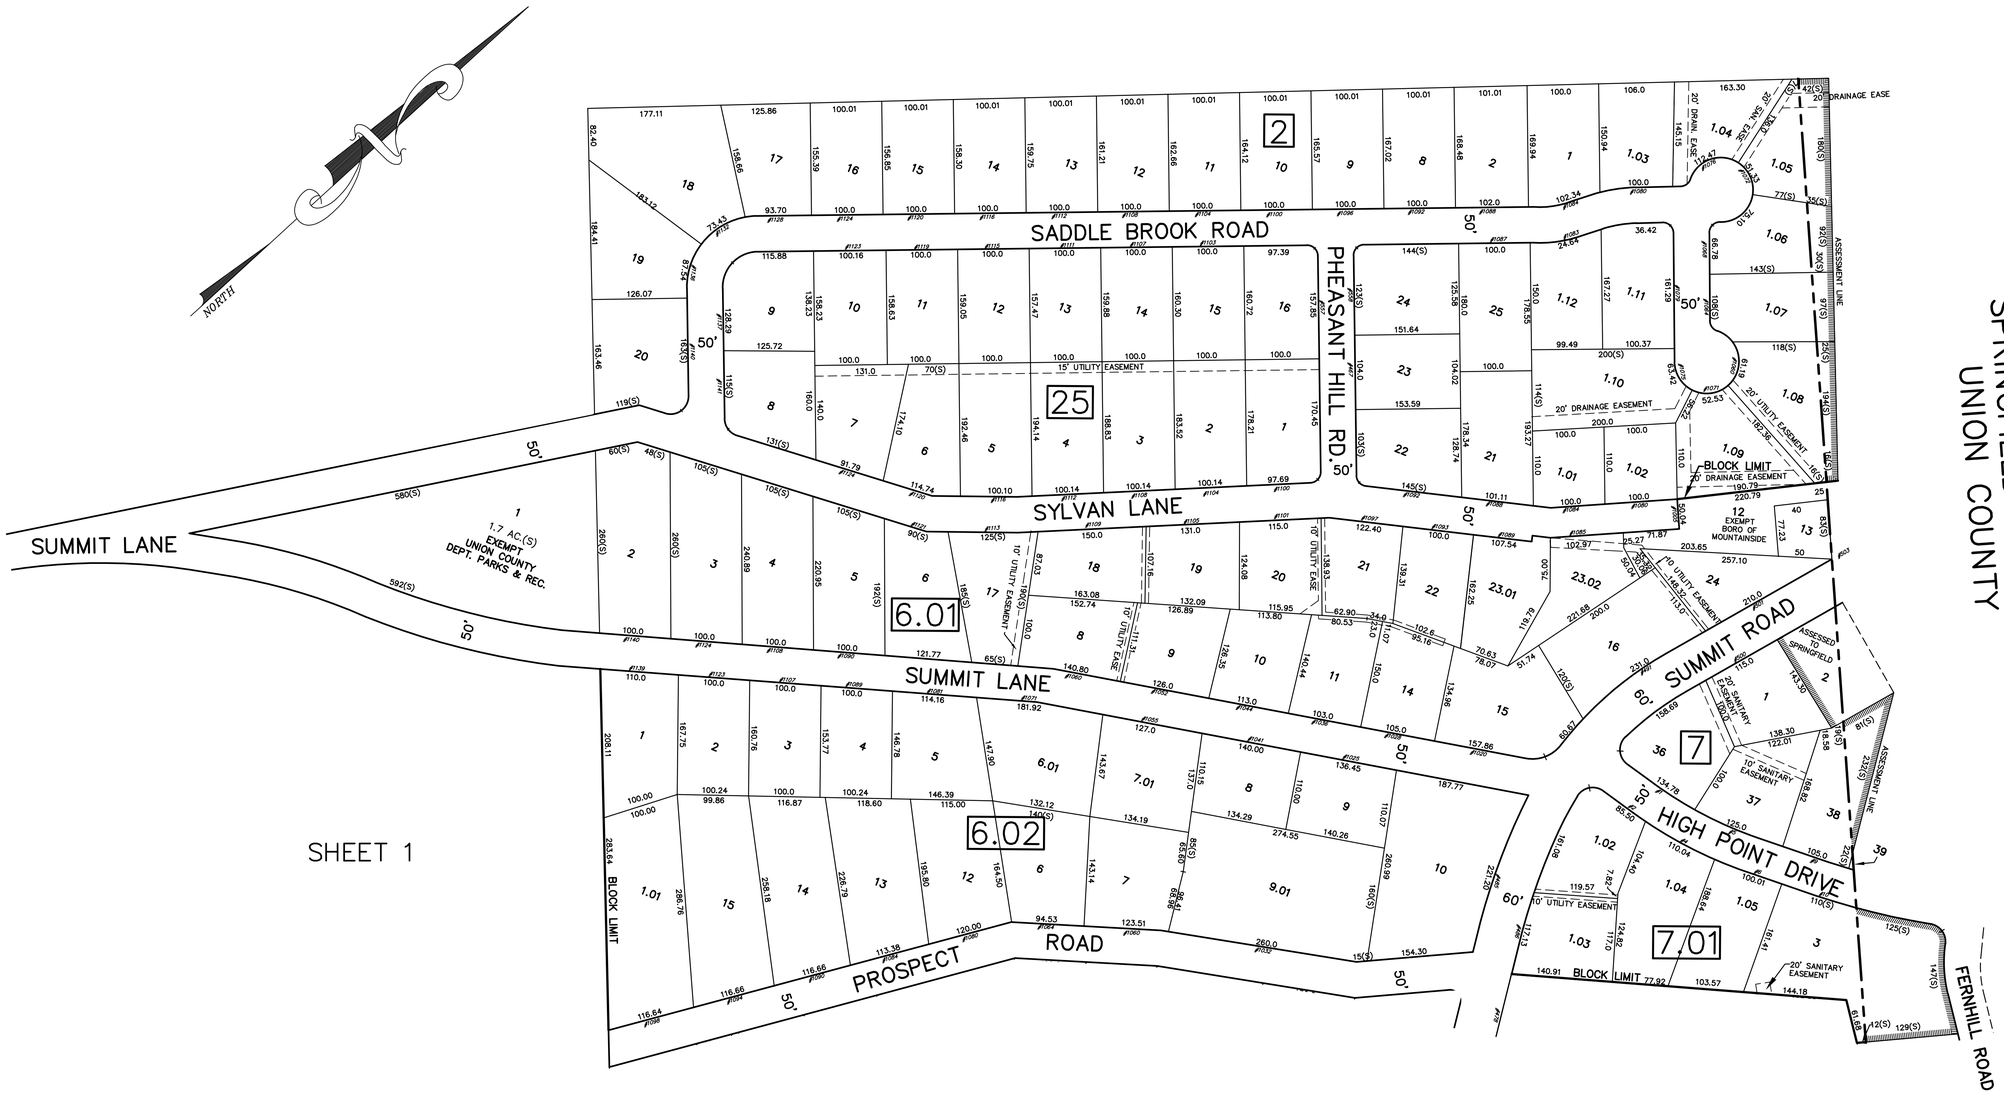

THIS MAP HAS BEEN REDRAWN USING COMPUTER AIDED DRAFTING DESIGN (CADD) BASED ON TAX MAPS PREPARED BY ARTHUR H. LENNOX & M.C. CADY, DATED 4/1954, 10/1956, 9/1961, 9/1962, 1/1964.

THIS MAP HAS BEEN GIVEN A FORMAL CERTIFICATION BY THE DIVISION OF TAXATION ON NOVEMBER 9, 2015, SIGNED BY JUDY P. MILLER, CTA AND TIFFANY A. FIELDS AND ASSIGNED SERIAL NUMBER 1065

TAX MAP
BOROUGH OF MOUNTAINSIDE
UNION COUNTY, NEW JERSEY

SCALE: 1"= 100' APRIL 2013

PAMELA L. MATHEWS, P.E., L.S.
HATCH MOTT MACDONALD
111 WOOD AVENUE SOUTH, ISELIN, NJ 08830-4112